RevNo: 1	Revision note: New Horizons Stage	Date 10/01/22

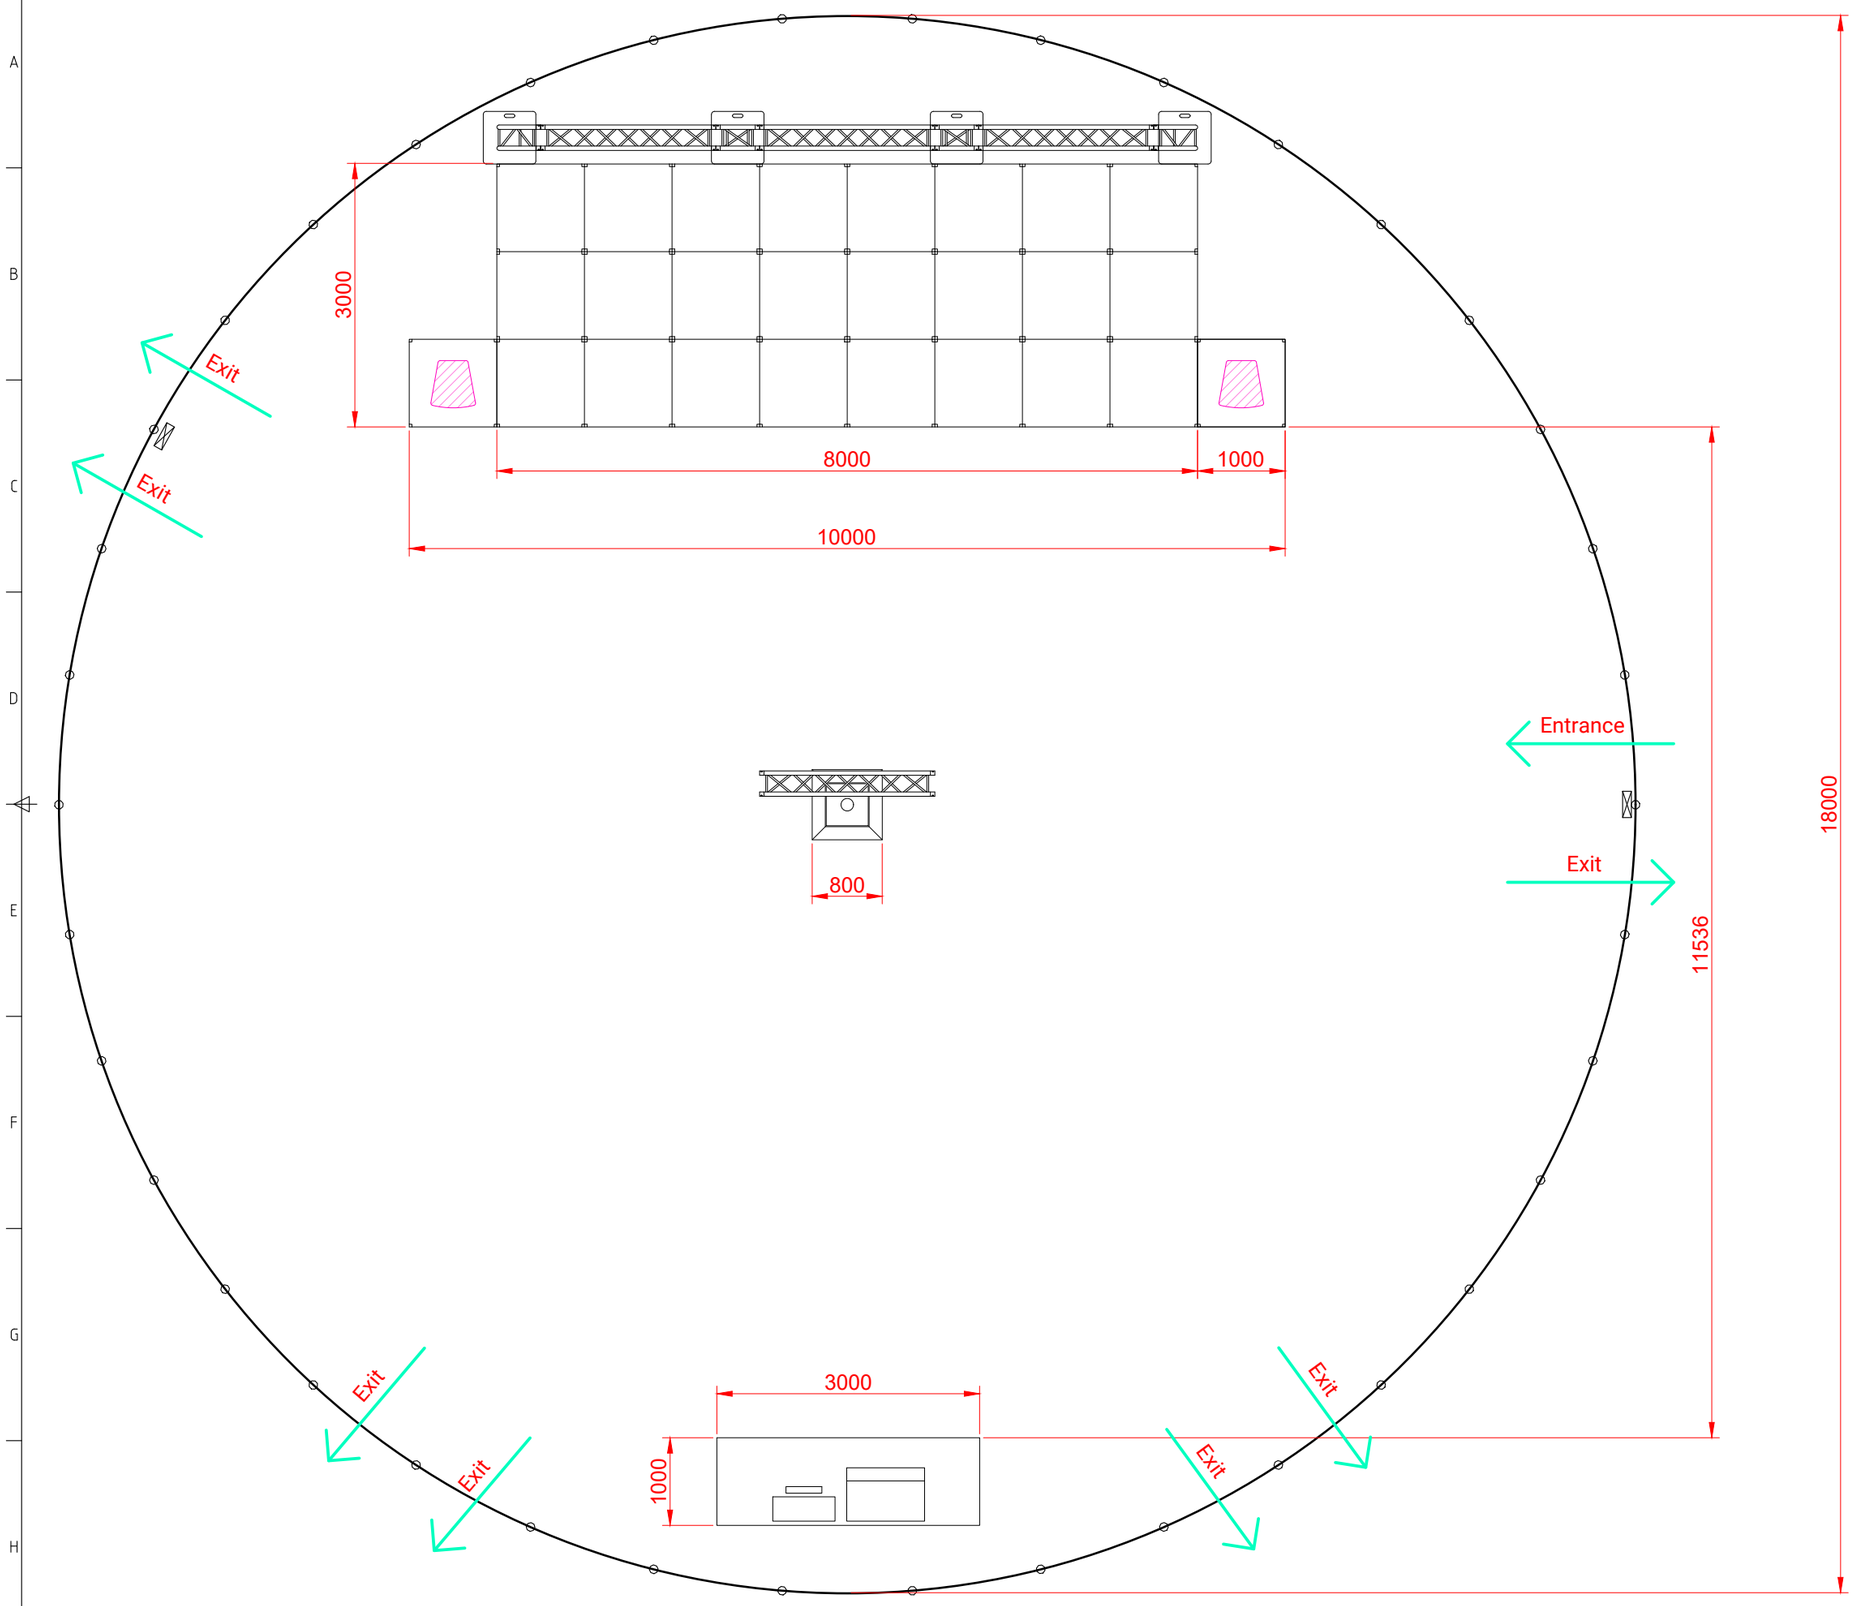

PA / Speaker

Emergency Light

Kingpole + Cover

Setup

All drawing measurements are in (mm)

Stage size (W)8m x (D)3m x (H)0.5m

The stage is a permanent fixture and is not able to be moved, please contact: office@newhamptonarts.co.uk if you have any issues relating to this.

NOTES

- This is the standing setup for New Horizons stage, there is seating available up to a cap of 200. This can be extended to 220 with standing at the rear.

- PA unfortunately cannot be moved from the current position as it hardwired and housed in the black box towers.

- The king pole is 8m high and has a 2m piece of square truss suspended 3m in the air.

- The seating is dependant on the required floor space.

New Horizons Standing			
Designed by AC	Filename Marquee_Blank_Plan_2022	Date 10/01/22	Scale 1:75
Alex Chilton	New Horizons - NAC		
	0000/010	Edition 1	Sheet 001